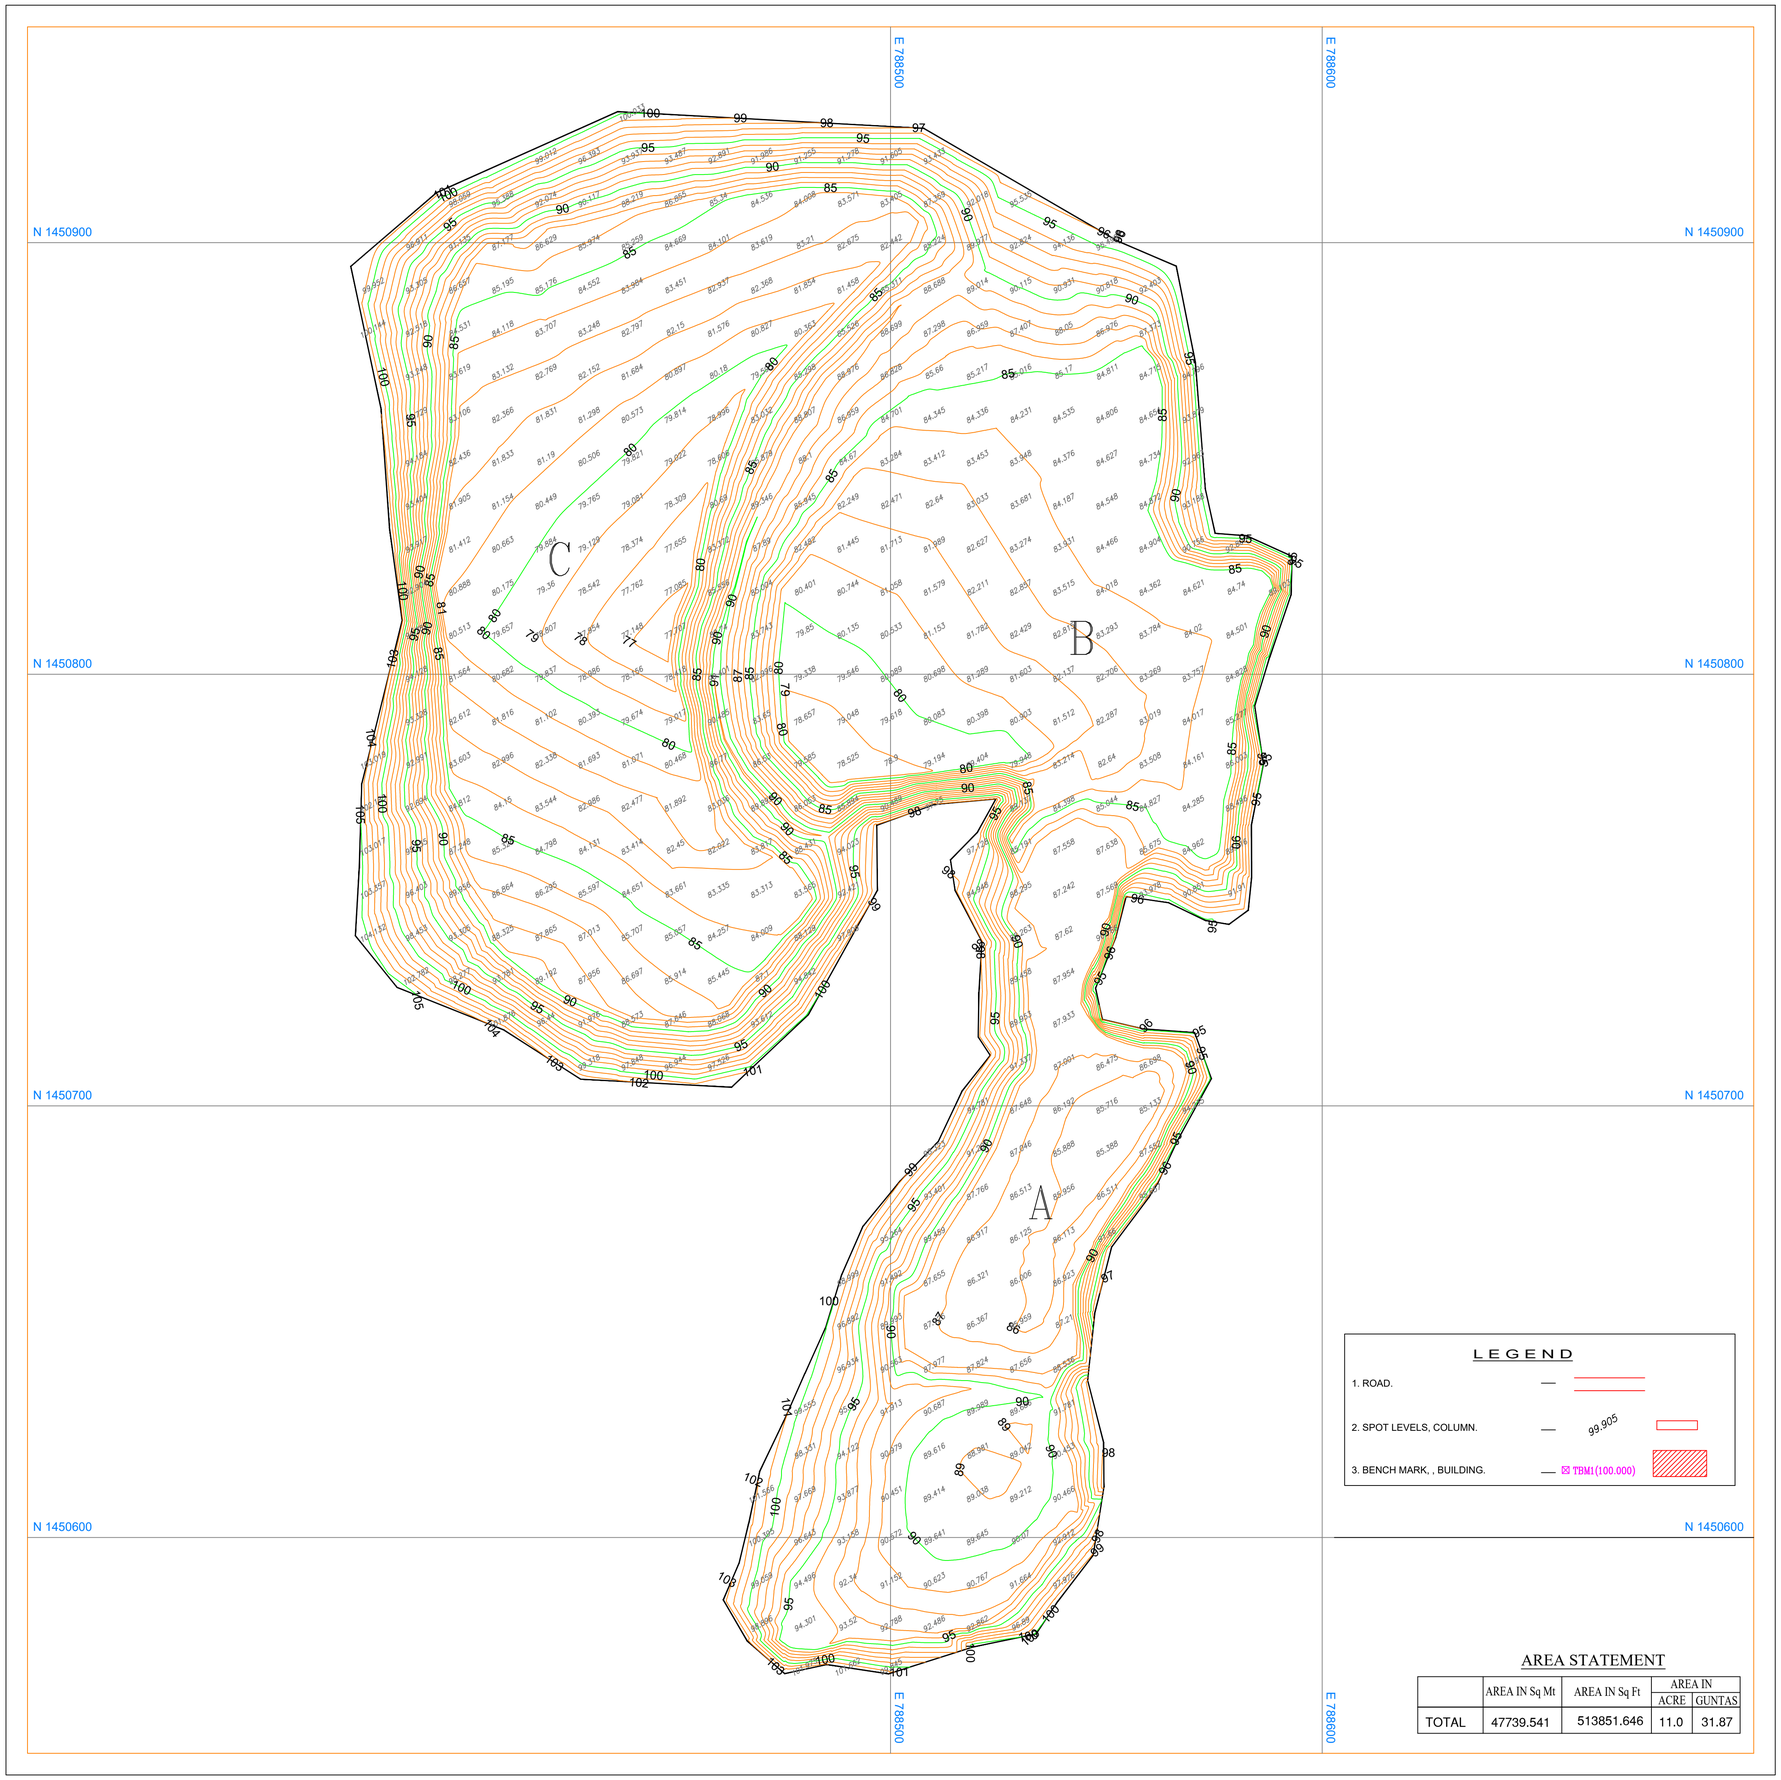

AREA STATEMENT

	AREA IN Sq Mt	AREA IN Sq Ft	AREA IN ACRE	AREA IN GUNTAS
TOTAL	47739.541	513851.646	11.0	31.87

NORTH

BENGALURU SOLID WASTE MANAGEMENT LIMITED

Development of existing landfill site at Bagaluru Sy No. 271 including O & M at Byatarayanapura constituency (Balance portion)

SPOT LEVELS, COLUMN. 99.905

TBM1(100.000)

PIT LINES,TRANSFORMER TF

LEGEND

SL.NO	Pit Number	Perimeter of Pit, m	Hatch	Remark
1	PITS M1 AT MITTIGANAHALLI	290.00		
2	PITS M2 AT MITTIGANAHALLI	241.00		
3	PITS B3 AT MITTIGANAHALLI	279.00		

	DWG NO	SURVEYOR	DRAWN	REV	REMARK
		--	SNB	0	--

CONSULTANT:

ROAD INVENTO CONSULTANT

#15, Shree Ranga, 2nd Main Road, 2nd Stage, 12th Block, Nagarabhavi, Bengaluru-560072